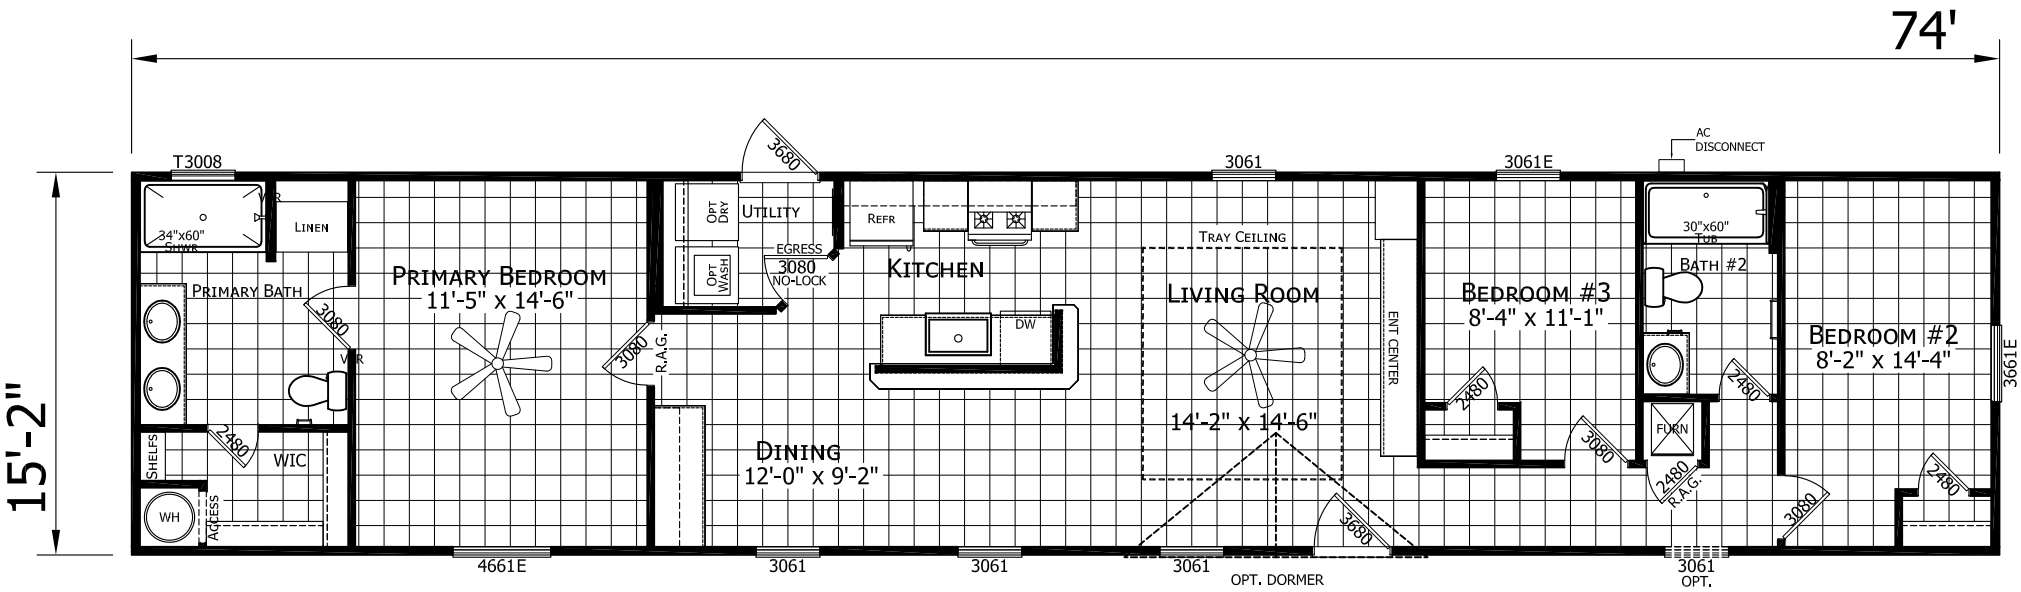

1674H32013

3 BEDROOM 2 BATH
74'-0" x 15'-2"
1122 SQ. FT. TOTAL

CHAMPION
MANUFACTURED BEAUTIFULLY™
606 SOUTH 2ND AVENUE, MANSFIELD, TX 76063

MODIFICATIONS

PROJECT: 130-1674H32013 74'-0" x 15'-2" 3 BD 2 BT	TITLE: LITERATURE PLAN	SHEET: L-101	
DRAWN BY: STAFF	FILENAME: 1674H32013	PROPRIETARY AND CONFIDENTIAL	
DATE: 05-23-24		THESE DRAWINGS AND SPECIFICATIONS ARE ORIGINAL, PROPRIETARY AND CONFIDENTIAL MATERIALS OF CHAMPION.	
SCALE: 3/16" = 1'-0"		COPYRIGHT © 1976-2024 BY CHAMPION	